




- KEY NOTES**
- 1 = INFRASTRUCTURE ONLY
 - 2 = DOOR CONTACTS TO INTERFACE WITH FIRE ALARM SYSTEM ONLY
 - 3 = OUTLET LOCATION TO BE DETERMINED DURING FINAL SPACE FIT-OUT


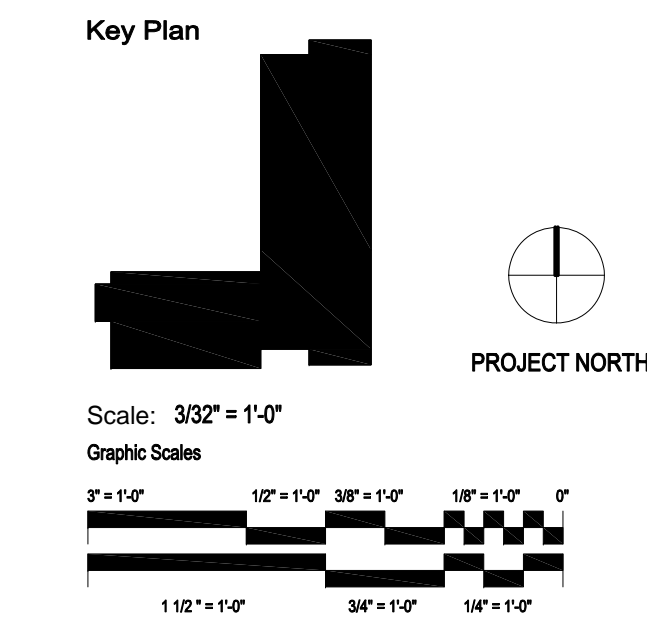


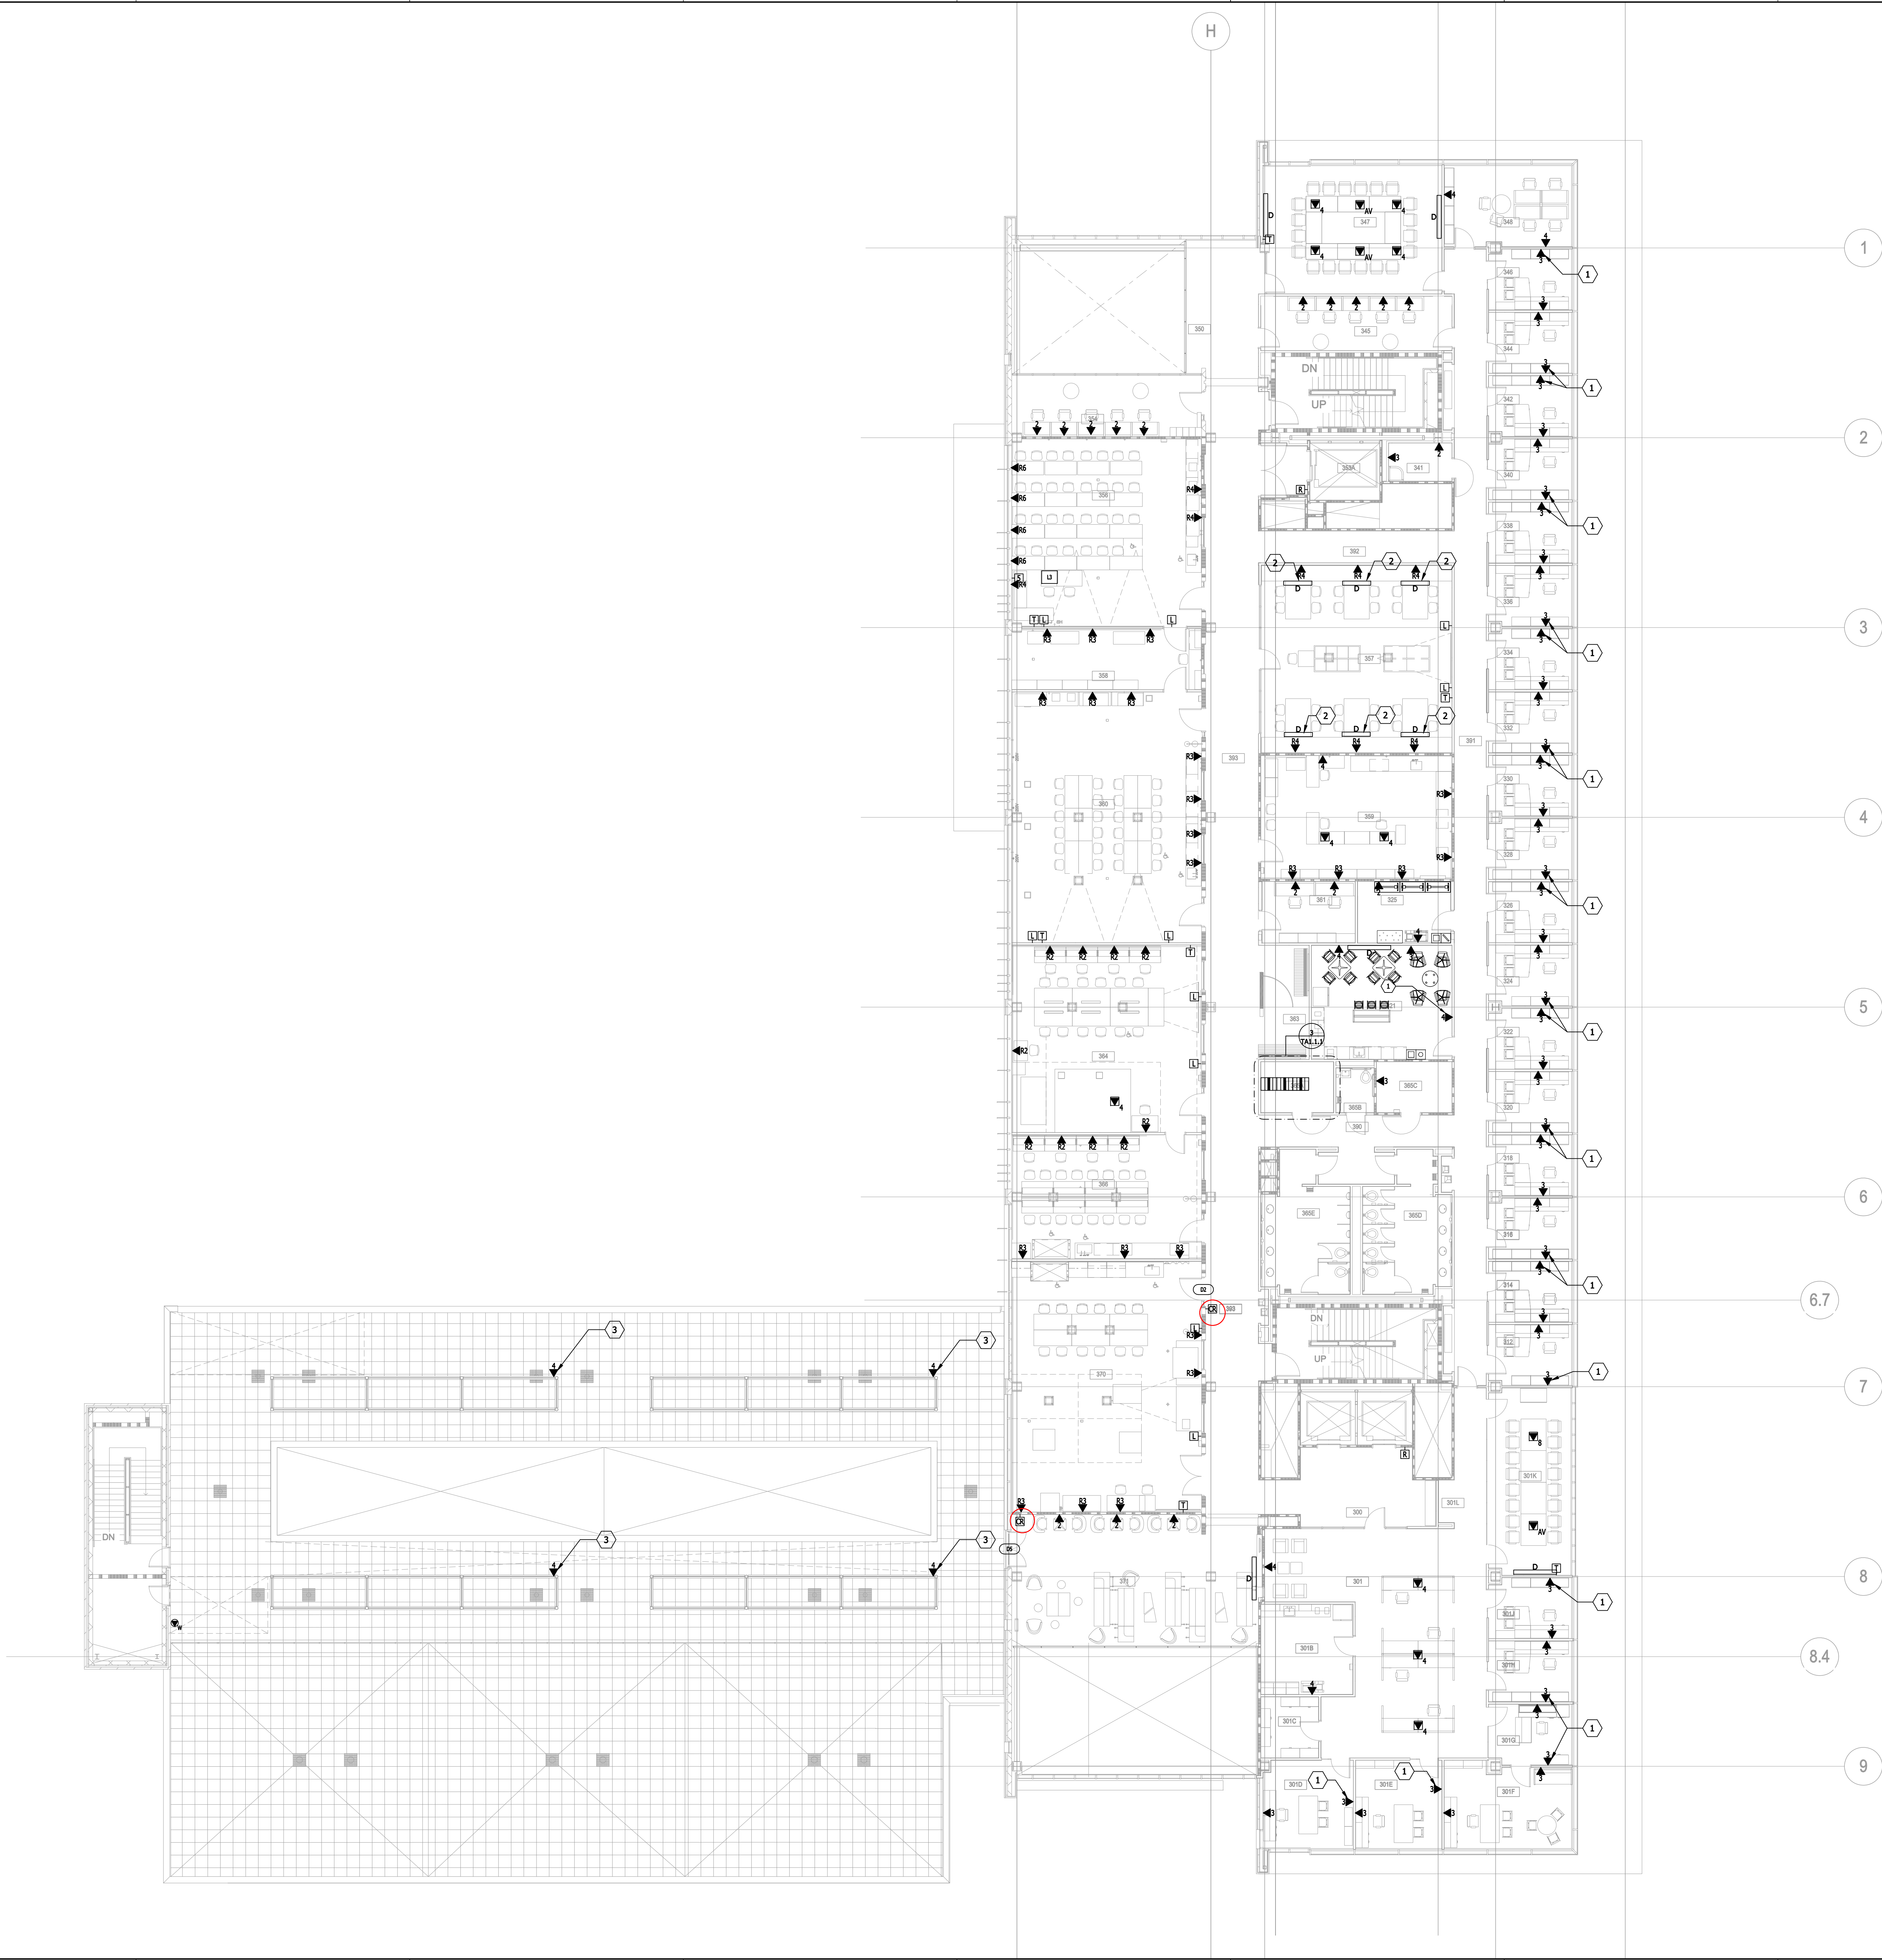

- KEY NOTES**
- 1 = INFRASTRUCTURE ONLY.
 - 2 = TABLE-MOUNTED DISPLAY.
 - 3 = PROVIDE WEATHERIZED ENCLOSURE FOR OUTDOOR DATA OUTLETS, AS WELL AS ONE (1) ADDITIONAL 1-1/4" CONDUIT TO ENERGY LAB.

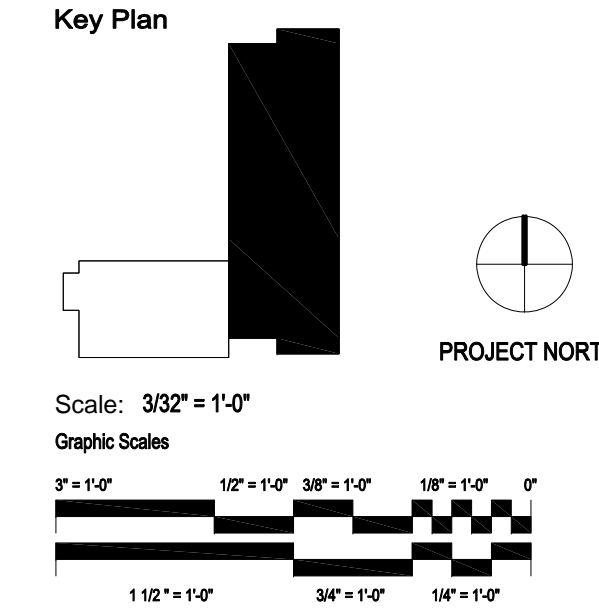


SHEET NO.	IDENTIFICATION NO.	ISSUED FOR	DATE	DESIGNED	DRAWN	CHECKED	APPROVED	ISSUED FOR	ENGINEERING CENTER TECHNOLOGY SYSTEMS ENGINEERING BUILDING THIRD FLOOR PLAN	SMITHGROUP JR. ARCHITECTS 20000 E. 15TH AVE. DENVER, CO 80202	OAKLAND UNIVERSITY	STATE OF MICHIGAN DEPARTMENT OF TECHNOLOGY, MANAGEMENT AND PROJECT FACILITIES AND BUSINESS SERVICES ADMINISTRATION DESIGN AND CONSTRUCTION DIVISION ROBERT C. HALL, P.E., NCARB, DIRECTOR
TA2.1.3	FILE NO. 3321155-REF FIRE SAFETY NO. XXX-XX OU PROJECT NO. 70454 SG PROJECT NO. 22645.000	PRELIMINARY CONSTRUCTION FINAL RECORD	11/22/2013	ABD	BEW			ISSUE 18 22 NOV 13				

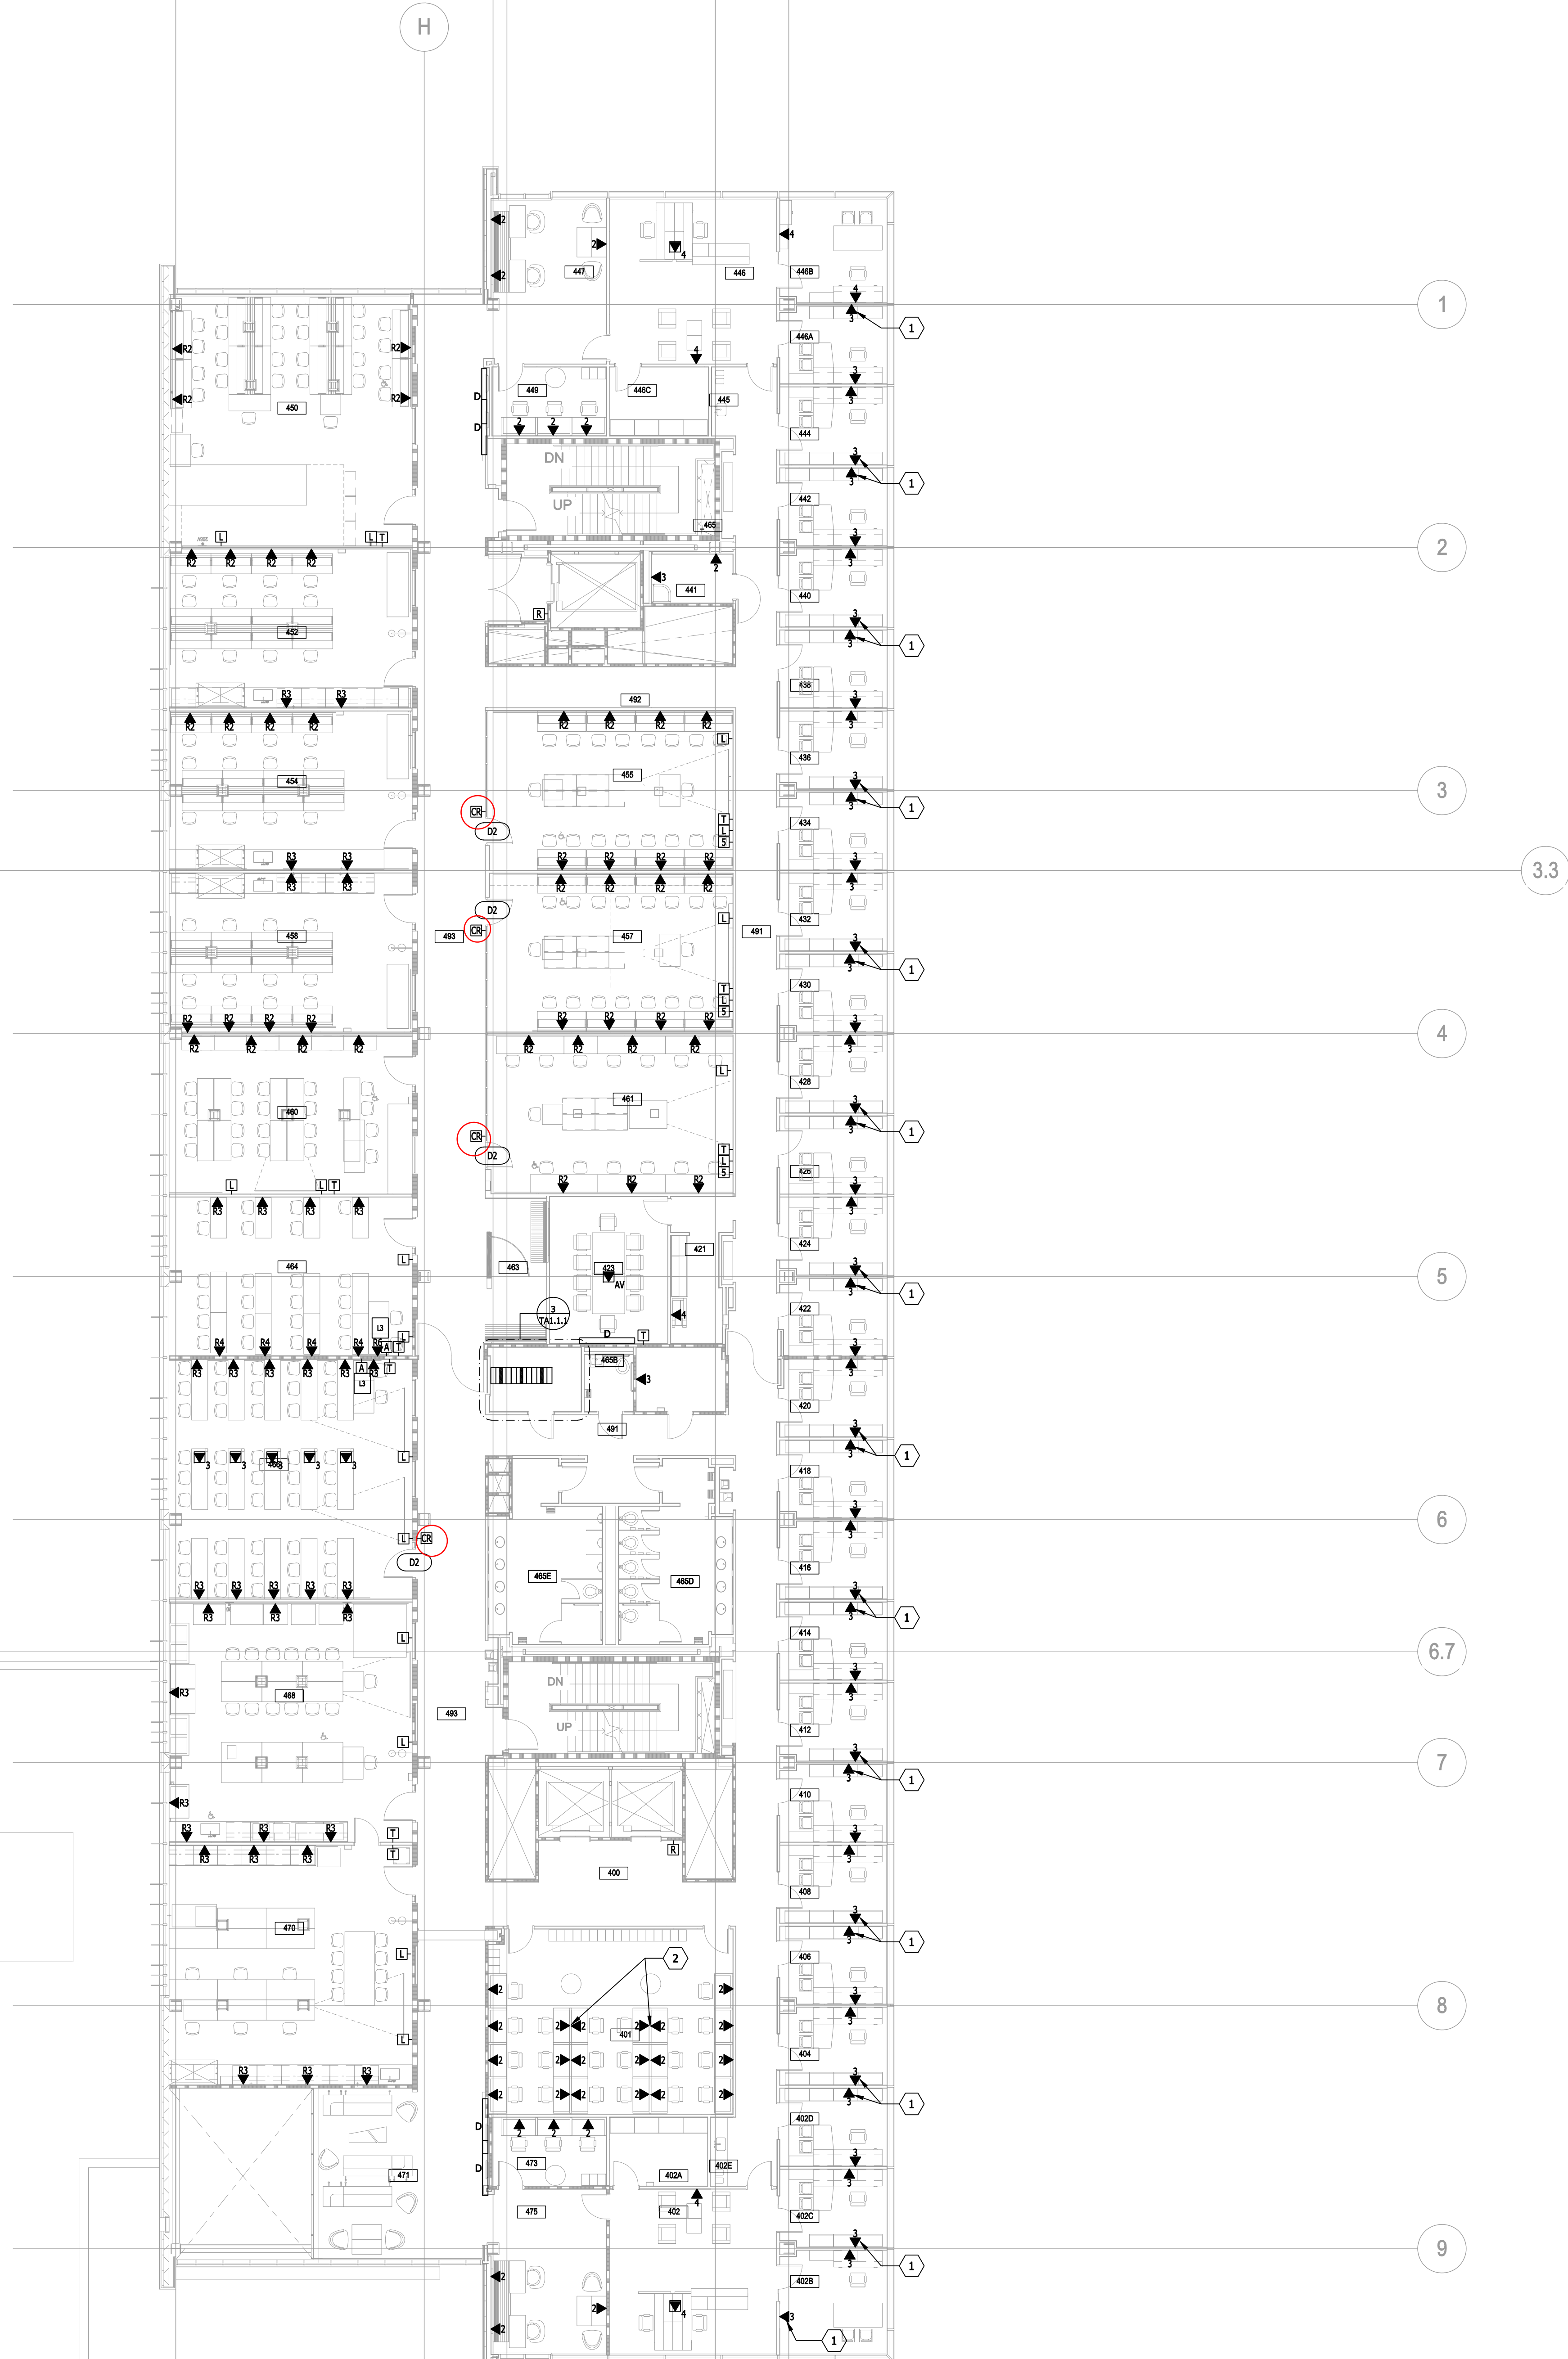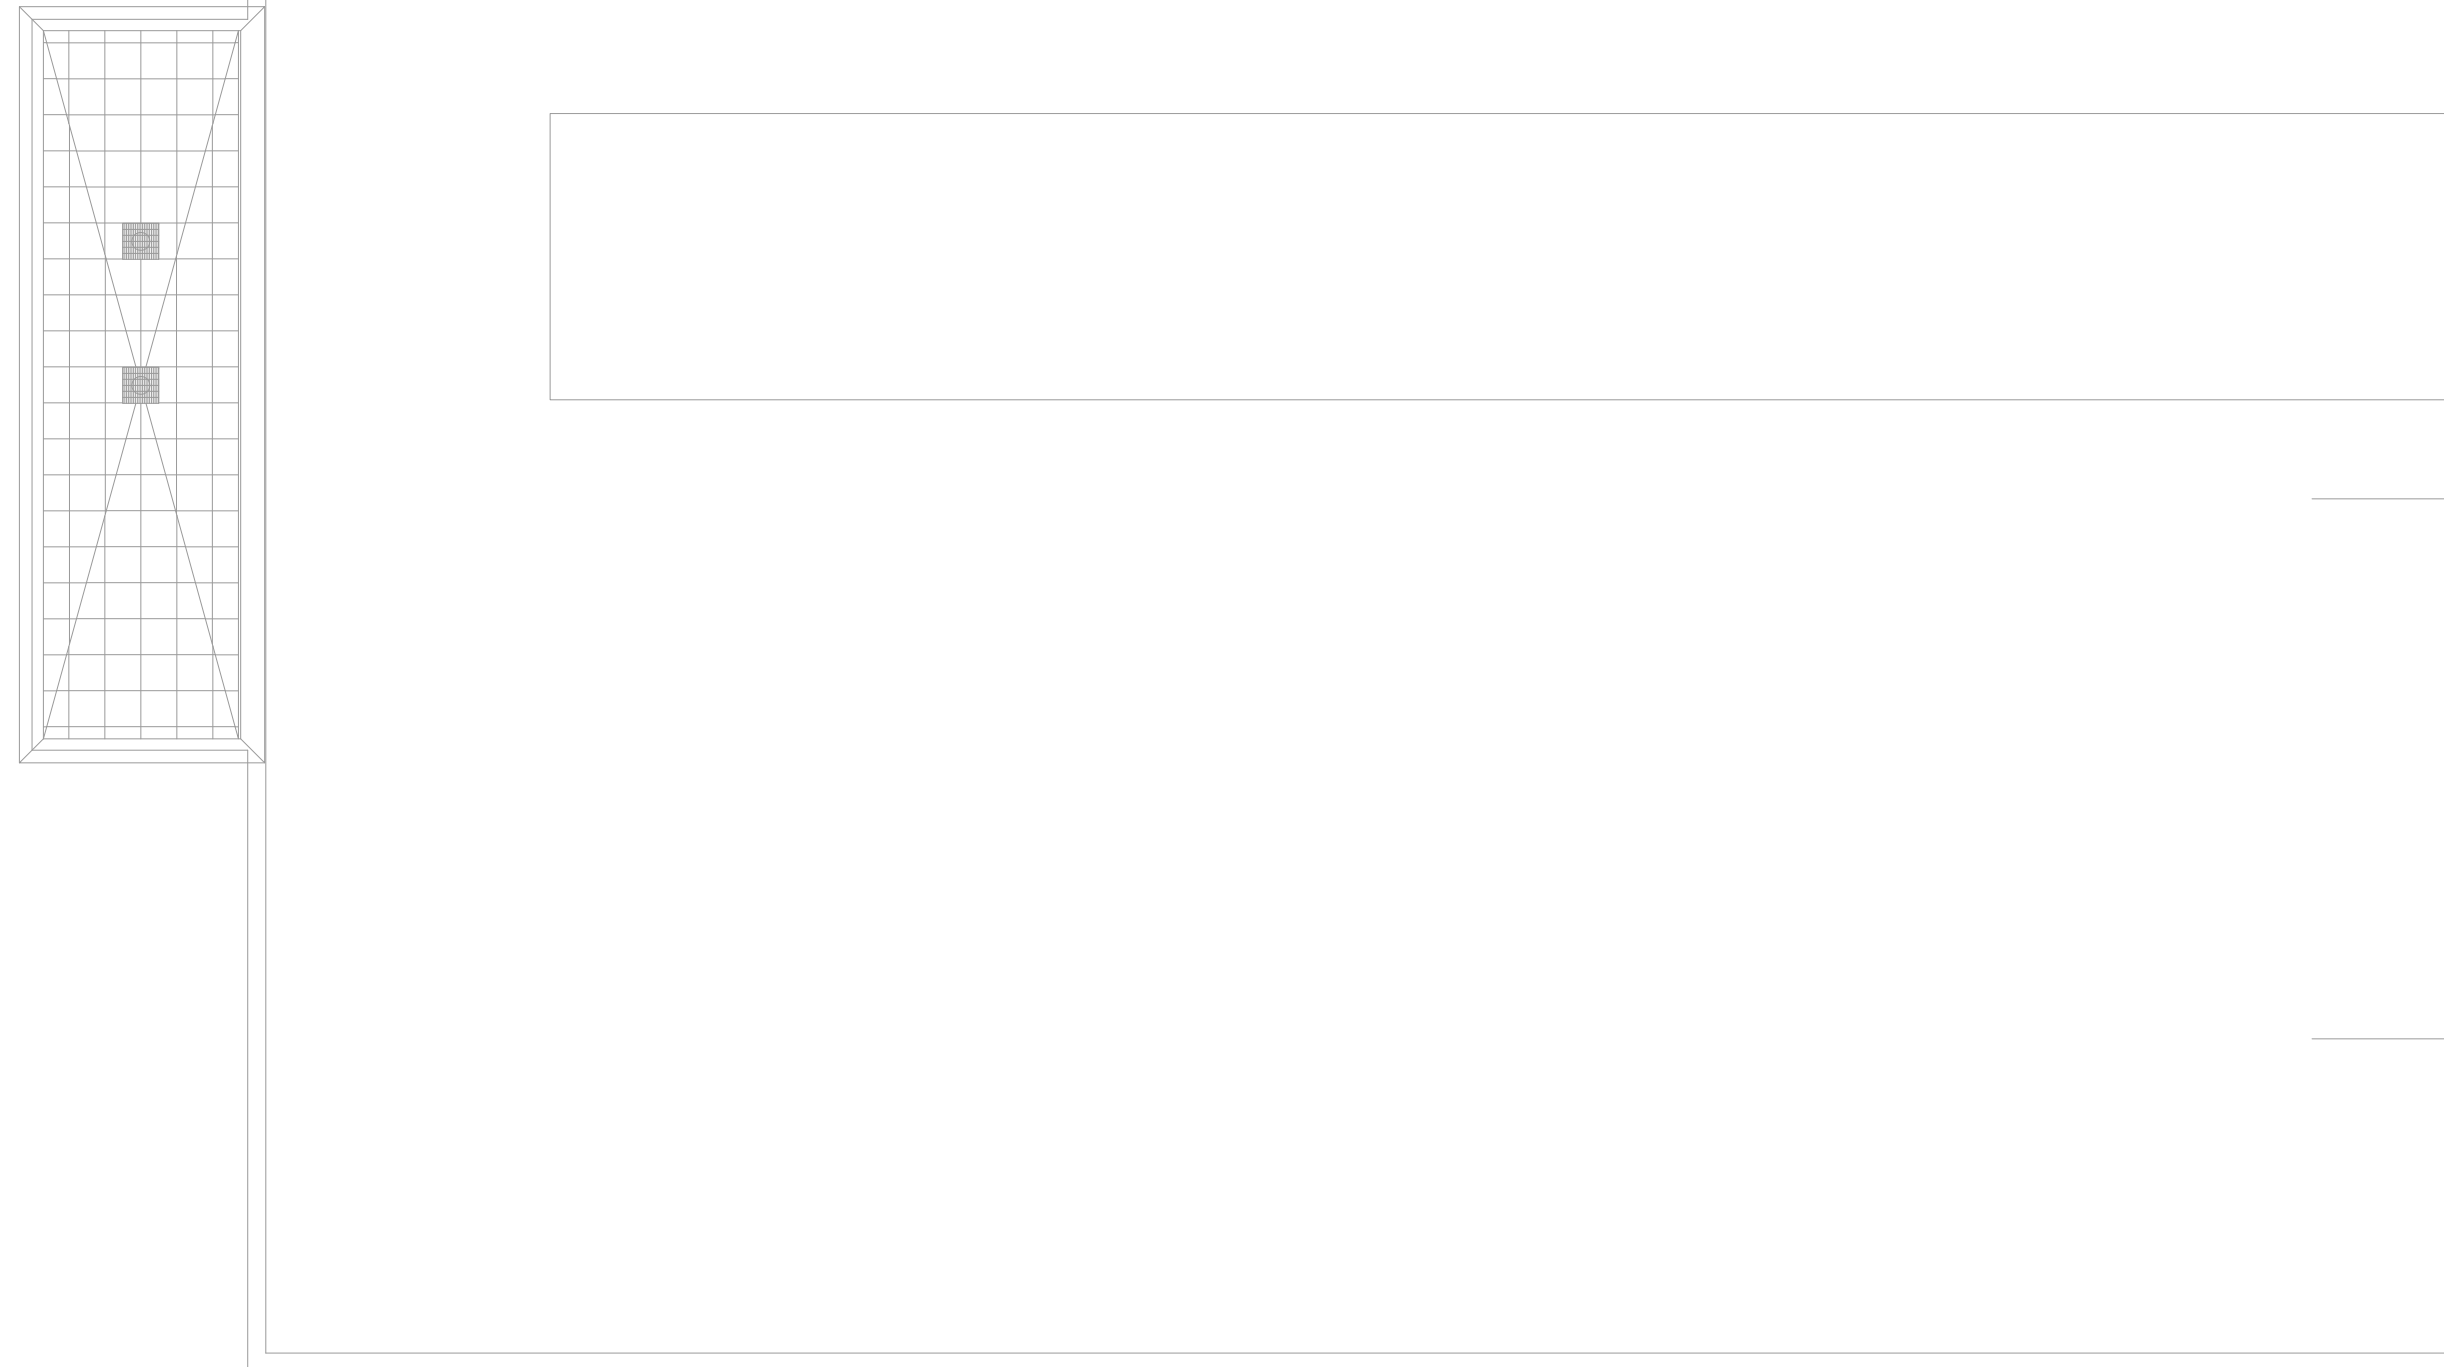


- KEY NOTES**
- 1 = INFRASTRUCTURE ONLY.
 - 2 = COORDINATE TERMINATION OF DATA CABLING WITH POWERED FURNITURE.



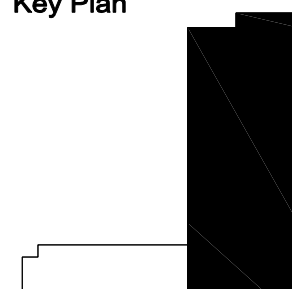

Key Plan

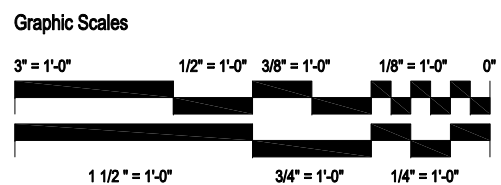

Scale: 3/32" = 1'-0"




SHEET NO.	IDENTIFICATION NO.	ISSUED FOR	DATE	DESIGNED	DRAWN	CHECKED	APPROVED	ISSUED FOR	ENGINEERING CENTER TECHNOLOGY SYSTEMS ENGINEERING BUILDING FOURTH FLOOR PLAN	 OAKLAND UNIVERSITY	 STATE OF MICHIGAN DEPARTMENT OF TECHNOLOGY, MANAGEMENT AND BUDGET FACILITIES AND BUSINESS SERVICES ADMINISTRATION DESIGN AND CONSTRUCTION DIVISION ROBERT C. HALL, P.E., NCARB, DIRECTOR
TA2.1.4	FILE NO. 3321155-REF FIRE SAFETY NO. XXX-XX OU PROJECT NO. 70484 SG PROJECT NO. 22645.000	PRELIMINARY CONSTRUCTION FINAL RECORD	11/22/2013	ABD DRAWN	BEW CHECKED			ISSUE 18 22 NOV 13			




- KEY NOTES**
- 1 = INFRASTRUCTURE ONLY
 - 2 = COORDINATE TERMINATION OF DATA CABLING WITH POWERED FURNITURE.



 



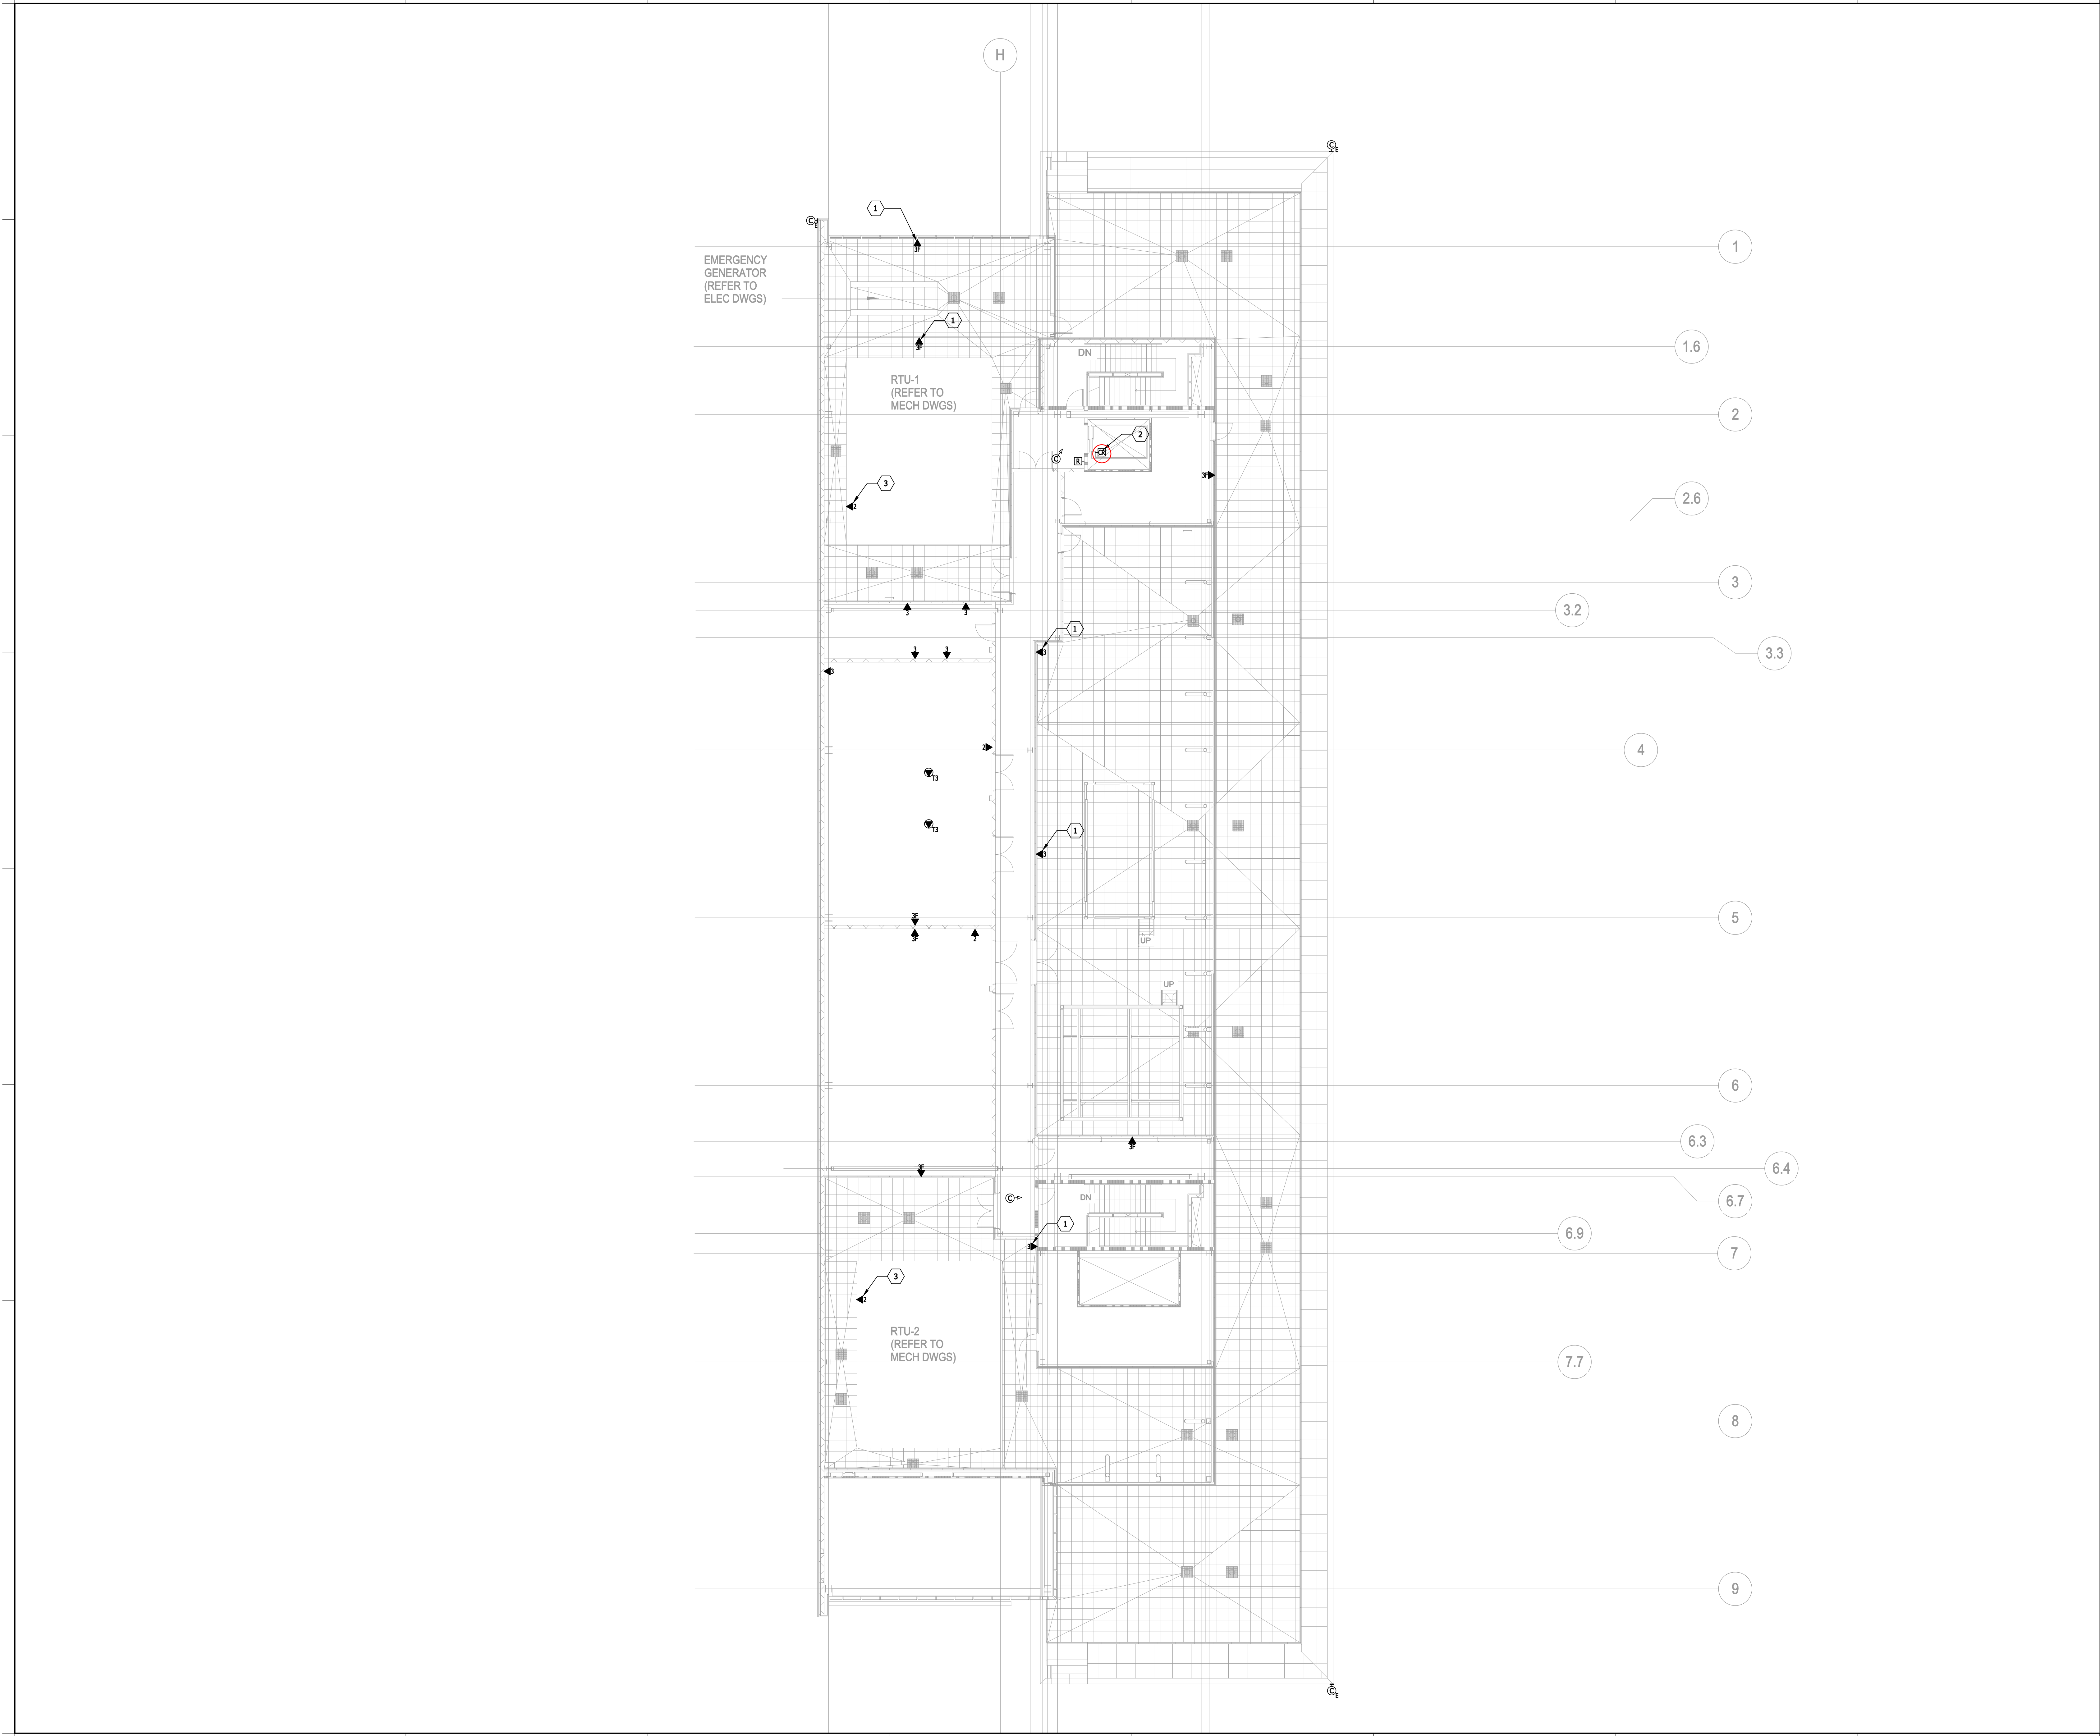
Key Plan

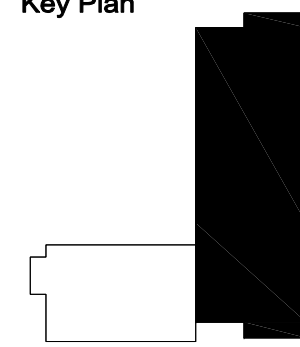

Scale: 3/32" = 1'-0"

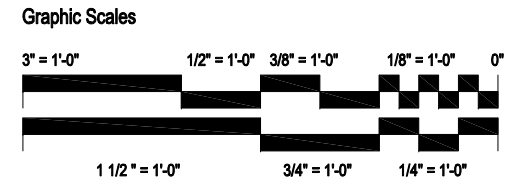

 
SHEET NO.	IDENTIFICATION NO.	ISSUED FOR	DATE	DESIGNED	DRAWN	CHECKED	APPROVED	ISSUED FOR	ENGINEERING CENTER TECHNOLOGY SYSTEMS ENGINEERING BUILDING FIFTH FLOOR PLAN	<div>SMITHGROUP JR. architects 1000 W. WABASH AVE. CHICAGO, IL 60601</div> <div>OAKLAND UNIVERSITY</div>	<div>STATE OF MICHIGAN DEPARTMENT OF TECHNOLOGY, MANAGEMENT AND BUDGET FACILITIES AND BUSINESS SERVICES ADMINISTRATION DESIGN AND CONSTRUCTION DIVISION ROBERT C. HALL, P.E., NCARB, DIRECTOR</div> <div></div>
TA2.1.5	FILE NO. 33211155-PEM FIRE SAFETY NO. XXXX-XX OU PROJECT NO. 70494 SG PROJECT NO. 22645.000	PRELIMINARY <input type="checkbox"/> CONSTRUCTION <input checked="" type="checkbox"/> FINAL RECORD <input type="checkbox"/>	02/09/2014	ASD BEW	ASD BEW	ASD BEW	ASD BEW	ENGINEERING CENTER TECHNOLOGY SYSTEMS ENGINEERING BUILDING FIFTH FLOOR PLAN	<div>SMITHGROUP JR. architects 1000 W. WABASH AVE. CHICAGO, IL 60601</div> <div>OAKLAND UNIVERSITY</div>	<div>STATE OF MICHIGAN DEPARTMENT OF TECHNOLOGY, MANAGEMENT AND BUDGET FACILITIES AND BUSINESS SERVICES ADMINISTRATION DESIGN AND CONSTRUCTION DIVISION ROBERT C. HALL, P.E., NCARB, DIRECTOR</div> <div></div>	



- KEY NOTES**
- 1 = PROVIDE WEATHERIZED ENCLOSURE FOR OUTDOOR DATA OUTLETS
 - 2 = CARD READER MOUNTED INSIDE ELEVATOR CAB
 - 3 = COORDINATE WITH DDC PANEL LOCATION, REFER TO ELECTRICAL DRAWING E2.6.1



6501 YORK ROAD, BALTIMORE, MD 21212
V: 410.532.2395 F: 410.532.2396
WWW.CTCONC.COM

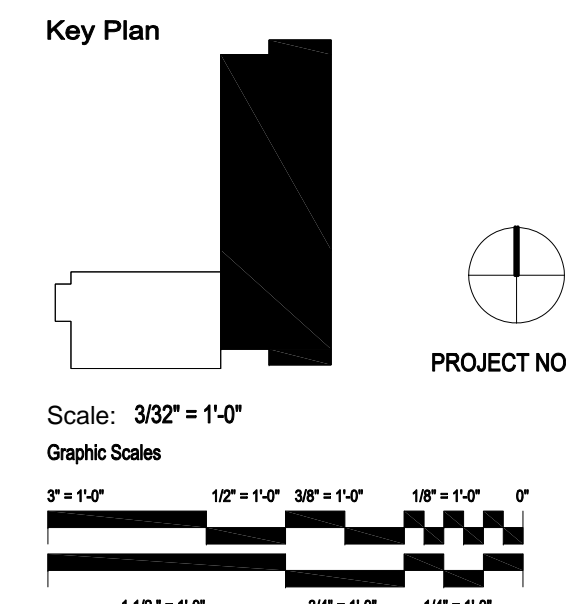

SHEET NO.	IDENTIFICATION NO.	ISSUED FOR	DATE	DESIGNED	DRAWN	CHECKED	APPROVED	ISSUED FOR	ENGINEERING CENTER TECHNOLOGY SYSTEMS ENGINEERING BUILDING PENTHOUSE FLOOR PLAN	SMITHGROUP JR. ARCHITECTS 200 N. ZEEB RD. ANN ARBOR, MI 48106	OAKLAND UNIVERSITY	STATE OF MICHIGAN DEPARTMENT OF TECHNOLOGY, MANAGEMENT AND PROJECT FACILITIES AND BUSINESS SERVICES ADMINISTRATION DESIGN AND CONSTRUCTION DIVISION ROBERT C. HALL, P.E., NCARB, DIRECTOR
TA2.1.6	FILE NO. 3321155-REF FIRE SAFETY NO. XXX-XX OU PROJECT NO. 70454 SG PROJECT NO. 22645.000	PRELIMINARY CONSTRUCTION FINAL RECORD	11/22/13	ABD BEW				ISSUE 18 22 NOV 13				